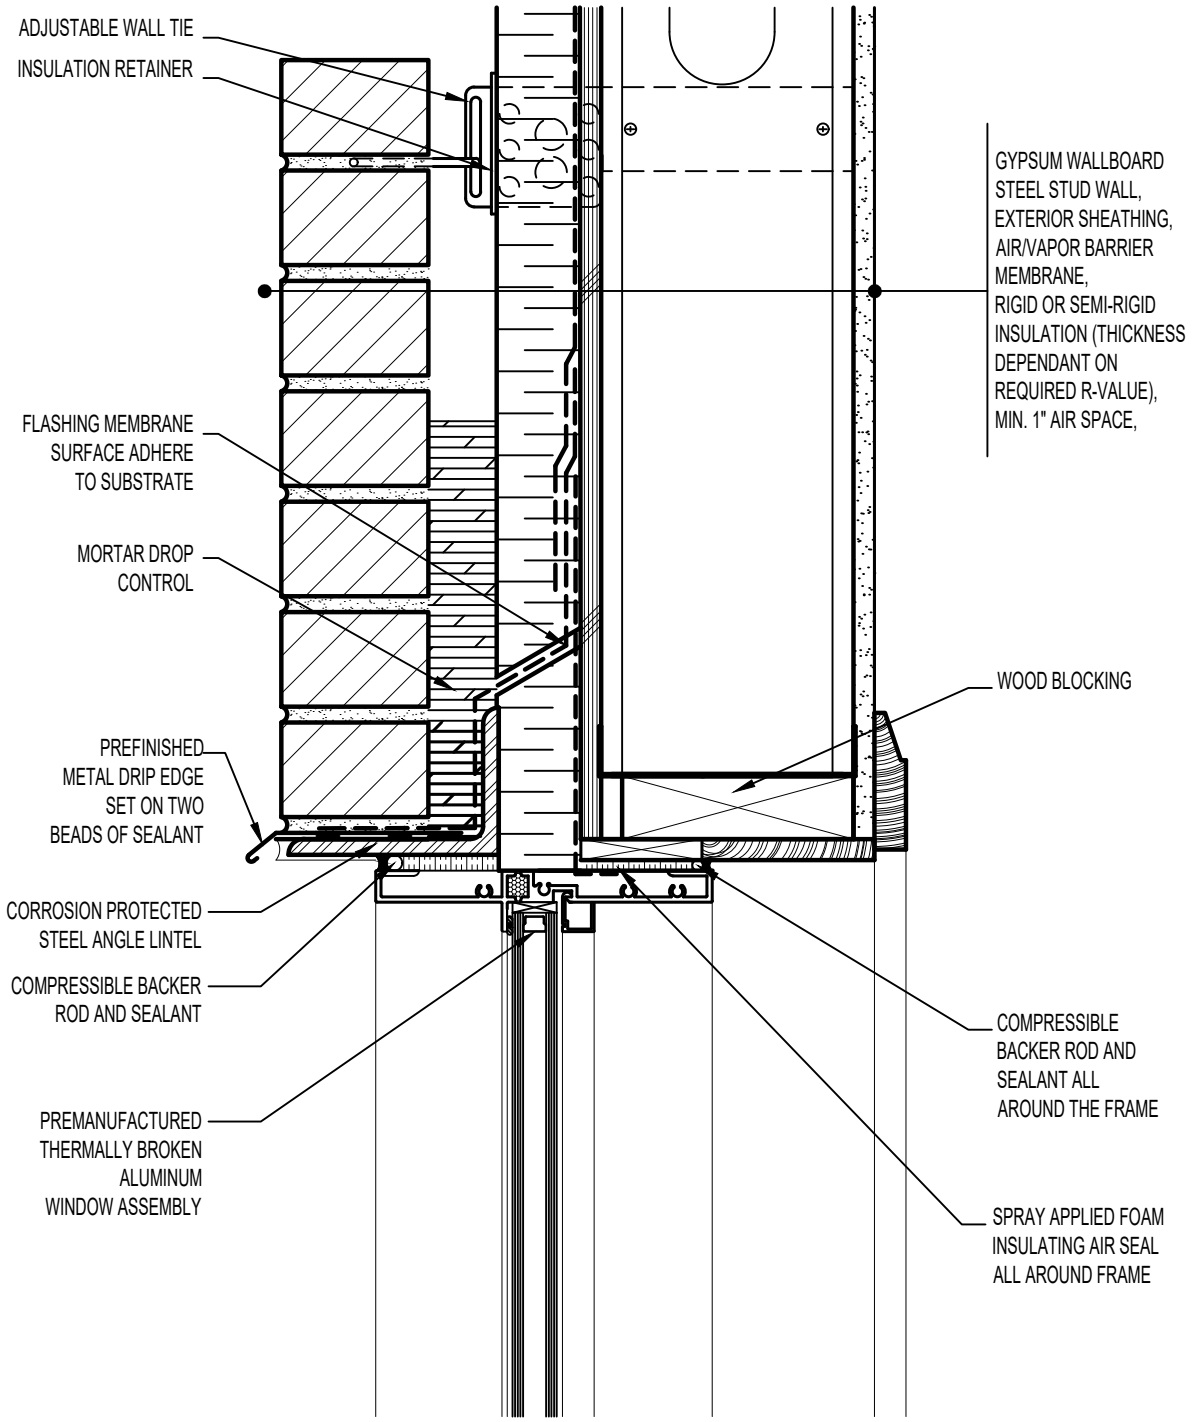

DETAIL:

WS-S-5

REV. 0
(2014)

ALUMINUM WINDOW
HEAD

General Shale